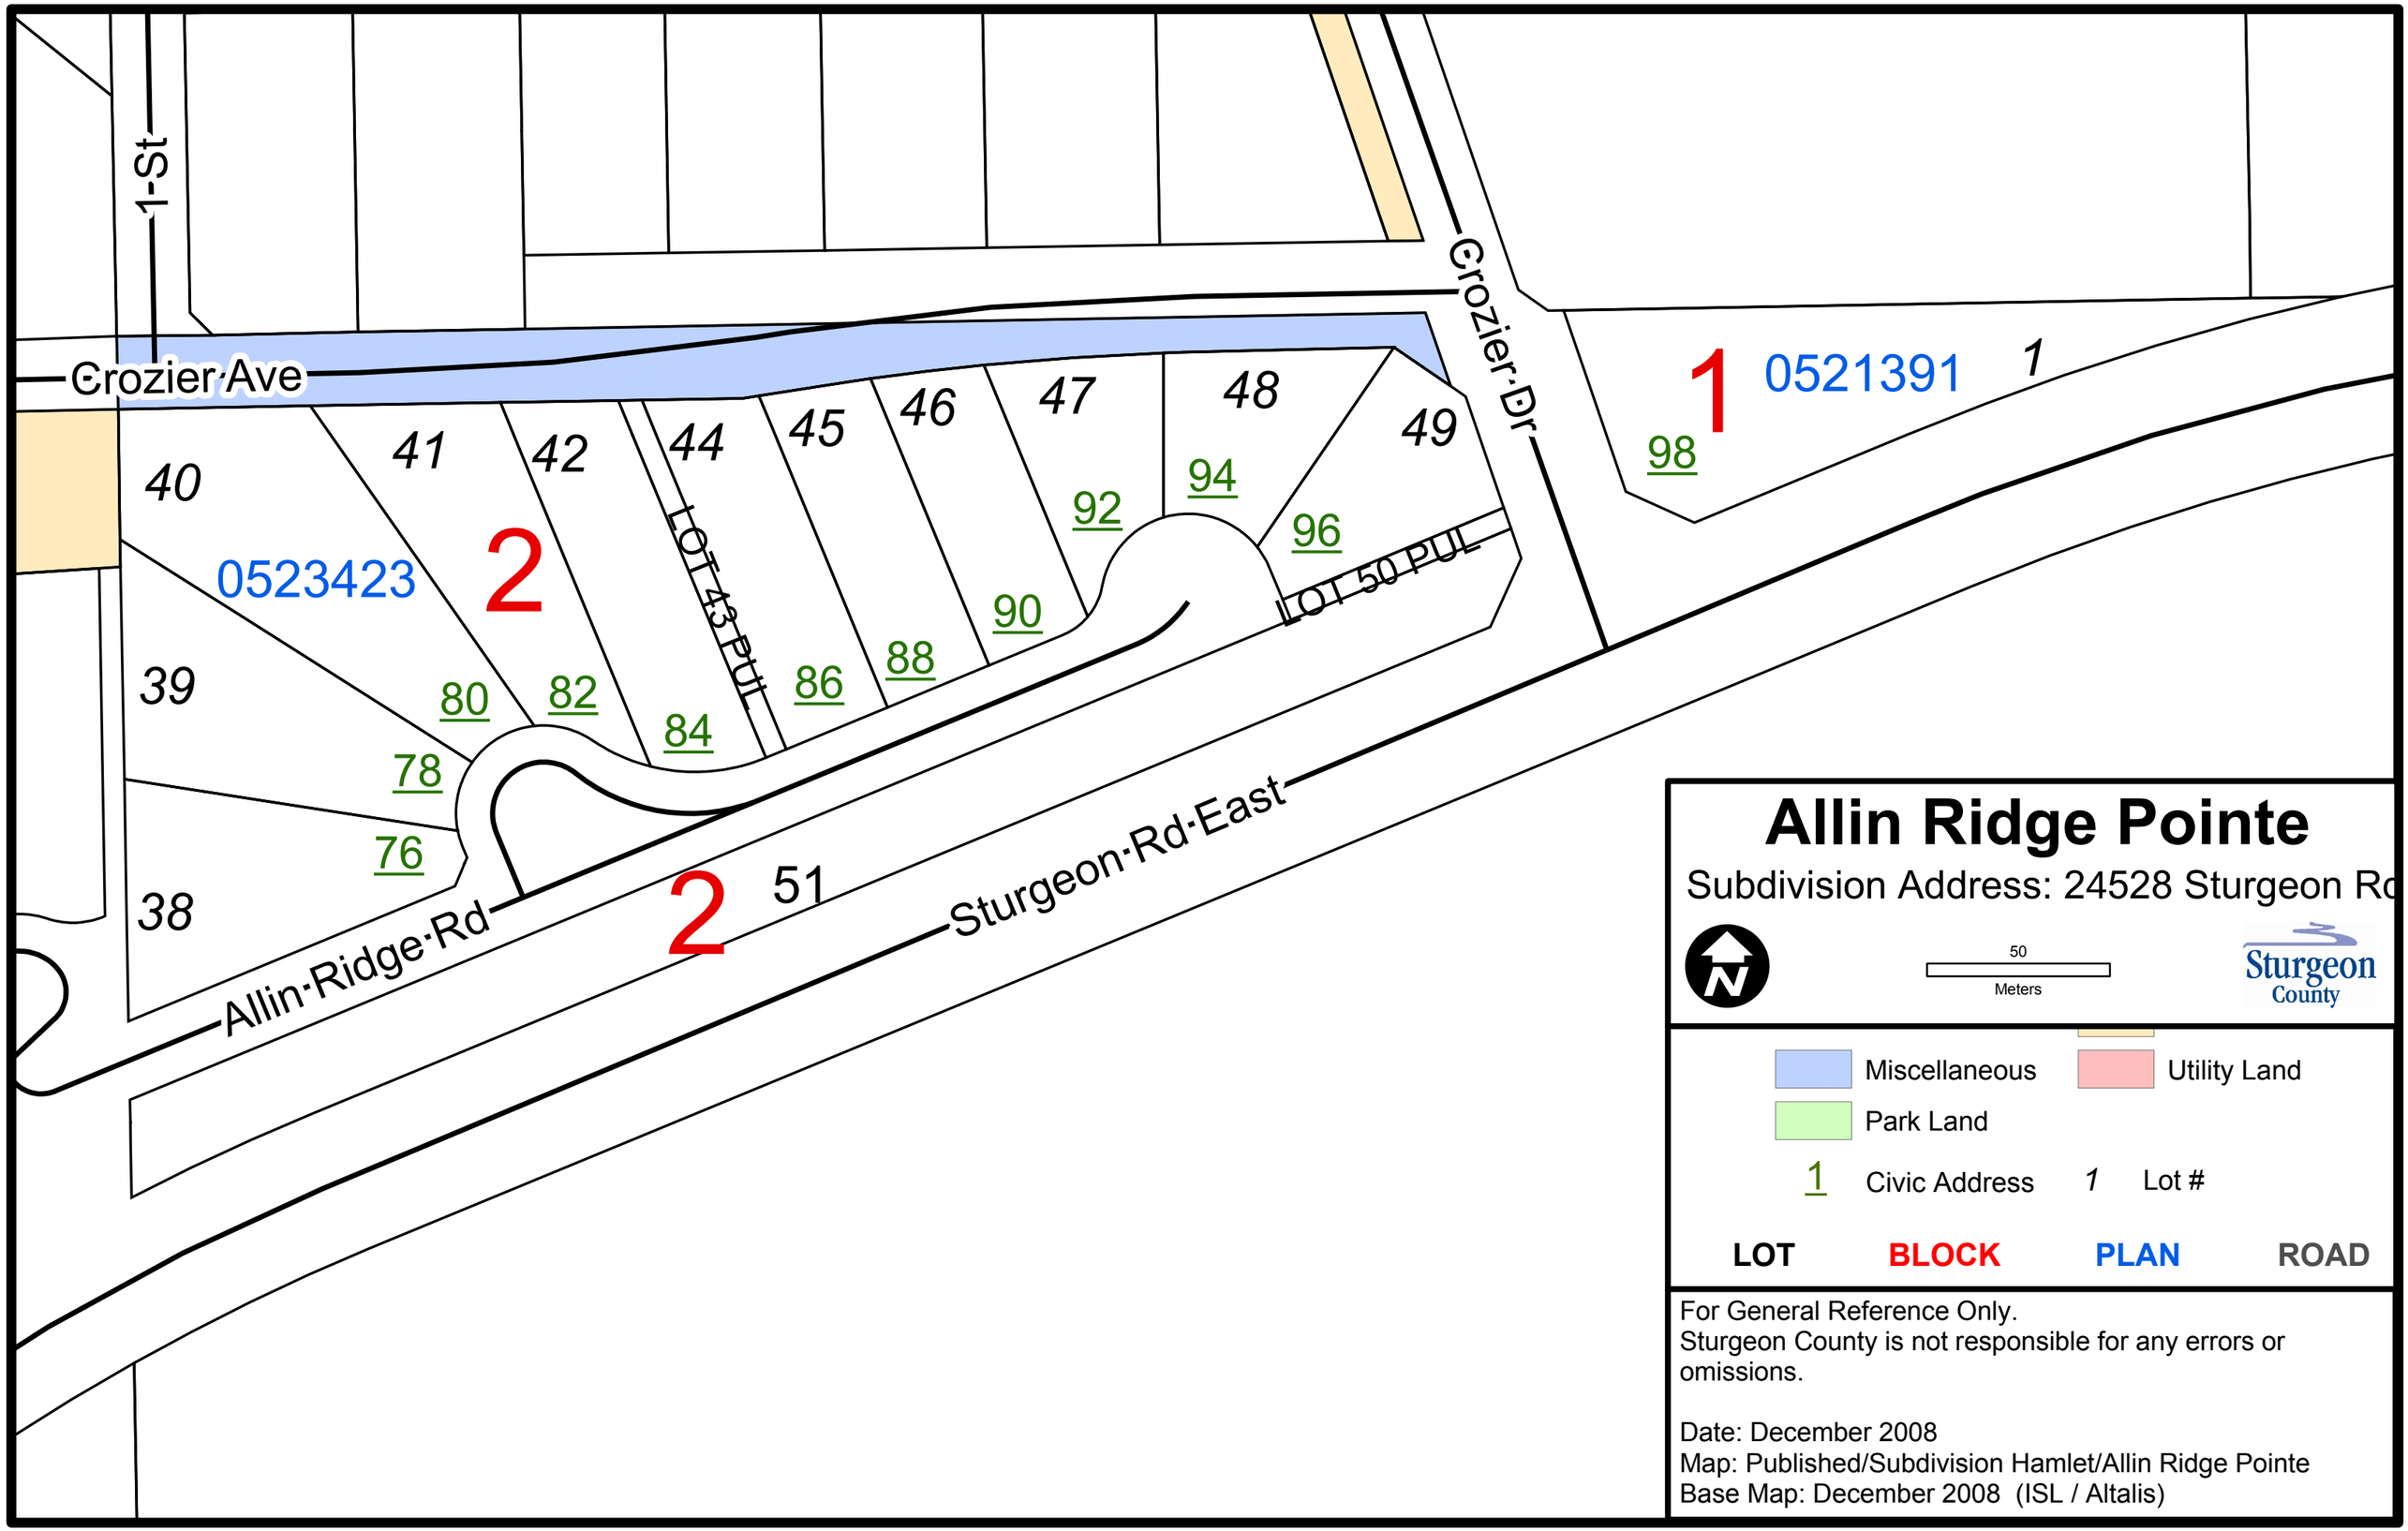
1-St
Crozier Ave
Crozier Dr
Allin Ridge Rd
Sturgeon Rd East
LOT 43 PUL
LOT 50 PUL
0523423
0521391
1
2
2
40
39
38
41
42
44
45
46
47
48
49
51
76
78
80
82
84
86
88
90
92
94
96
98
Allin Ridge Pointe
Subdivision Address: 24528 Sturgeon Rd
N
50
Meters
Sturgeon County
Miscellaneous
Utility Land
Park Land
1 Civic Address
1 Lot #
LOT
BLOCK
PLAN
ROAD
For General Reference Only.
Sturgeon County is not responsible for any errors or omissions.
Date: December 2008
Map: Published/Subdivision Hamlet/Allin Ridge Pointe
Base Map: December 2008 (ISL / Altalis)